

求積表


| 地番   | 1 ①-1     |            |           |                |
|------|-----------|------------|-----------|----------------|
| N0   | Xn        | Yn         | Yn+1-Yn-1 | Xn・(Yn+1-Yn-1) |
| P-14 | 33845.065 | -73017.526 | -4.923    | -166619.254995 |
| P-26 | 33845.430 | -73018.981 | -2.065    | -69890.812950  |
| P-25 | 33842.995 | -73019.591 | -13.084   | -442801.746580 |
| P-12 | 33846.120 | -73032.065 | -10.980   | -371630.397600 |
| K-15 | 33850.587 | -73030.571 | 8.712     | 294906.313944  |
| K-18 | 33860.253 | -73023.353 | 16.513    | 559134.357789  |
| P-13 | 33858.909 | -73014.058 | 5.827     | 197295.862743  |
| 合計   |           |            |           | 394.322351     |
| 合計面積 |           |            |           | 197.1611755    |
| 地積   |           |            |           | 197.16㎡        |

| 地番   | 2 ①-2     |            |           |                |
|------|-----------|------------|-----------|----------------|
| N0   | Xn        | Yn         | Yn+1-Yn-1 | Xn・(Yn+1-Yn-1) |
| P-15 | 33843.368 | -73010.754 | 6.162     | 208542.833616  |
| P-10 | 33840.933 | -73011.364 | -8.837    | -299052.324921 |
| P-25 | 33842.995 | -73019.591 | -7.617    | -257782.092915 |
| P-26 | 33845.430 | -73018.981 | 2.065     | 69890.812950   |
| P-14 | 33845.065 | -73017.526 | 8.227     | 278443.349755  |
| 合計   |           |            |           | 42.578485      |
| 合計面積 |           |            |           | 21.2892425     |
| 地積   |           |            |           | 21.28㎡         |

| 地番   | 3 ②       |            |           |                |
|------|-----------|------------|-----------|----------------|
| N0   | Xn        | Yn         | Yn+1-Yn-1 | Xn・(Yn+1-Yn-1) |
| P-17 | 33841.995 | -73005.275 | -9.262    | -313444.557690 |
| P-15 | 33843.368 | -73010.754 | -12.251   | -414615.101368 |
| P-14 | 33845.065 | -73017.526 | -3.304    | -111824.094760 |
| P-13 | 33858.909 | -73014.058 | 16.034    | 542893.746906  |
| P-16 | 33857.093 | -73001.492 | 8.783     | 297366.847819  |
| 合計   |           |            |           | 376.840907     |
| 合計面積 |           |            |           | 188.4204535    |
| 地積   |           |            |           | 188.42㎡        |

| 地番   | 4 ③-1     |            |           |                |
|------|-----------|------------|-----------|----------------|
| N0   | Xn        | Yn         | Yn+1-Yn-1 | Xn・(Yn+1-Yn-1) |
| P-25 | 33842.995 | -73019.591 | 11.866    | 401580.978670  |
| P-24 | 33840.570 | -73020.199 | 0.847     | 28662.962790   |
| P-8  | 33840.205 | -73018.744 | -1.372    | -46428.761260  |
| P-7  | 33828.920 | -73021.571 | -7.315    | -247458.549800 |
| K-12 | 33830.536 | -73026.059 | -11.421   | -386378.551656 |
| K-13 | 33833.155 | -73032.992 | -9.814    | -332038.583170 |
| K-14 | 33834.732 | -73035.873 | 0.927     | 31364.796564   |
| P-12 | 33846.120 | -73032.065 | 16.282    | 551082.525840  |
| 合計   |           |            |           | 386.817978     |
| 合計面積 |           |            |           | 193.4089890    |
| 地積   |           |            |           | 193.40㎡        |

| 地番   | 5 ③-2     |            |           |                |
|------|-----------|------------|-----------|----------------|
| N0   | Xn        | Yn         | Yn+1-Yn-1 | Xn・(Yn+1-Yn-1) |
| P-10 | 33840.933 | -73011.364 | 7.619     | 257834.068527  |
| P-9  | 33838.508 | -73011.972 | -7.380    | -249728.189040 |
| P-8  | 33840.205 | -73018.744 | -8.227    | -278403.366535 |
| P-24 | 33840.570 | -73020.199 | -0.847    | -28662.962790  |
| P-25 | 33842.995 | -73019.591 | 8.835     | 299002.860825  |
| 合計   |           |            |           | 42.410987      |
| 合計面積 |           |            |           | 21.2054935     |
| 地積   |           |            |           | 21.20㎡         |

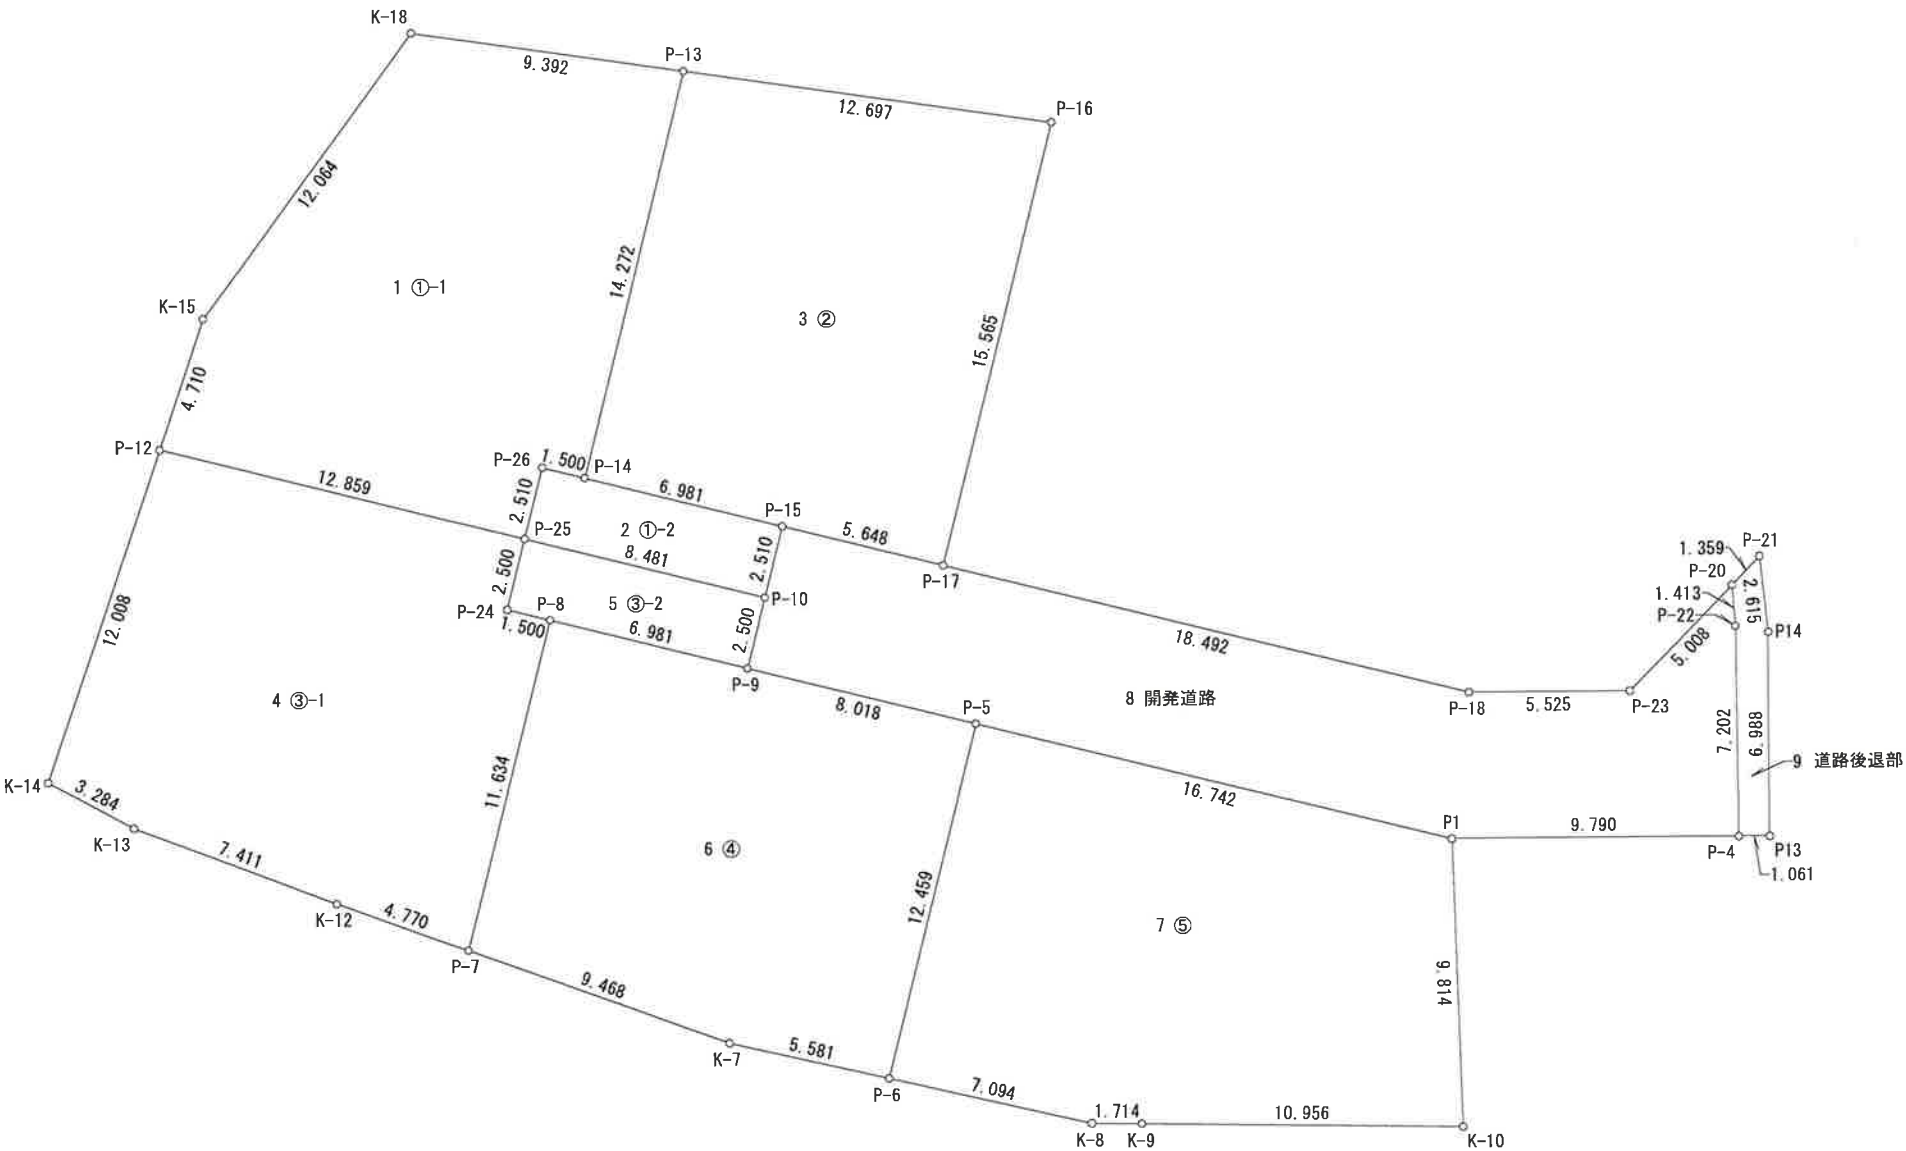

| 求積図(1) |                    |
|--------|--------------------|
| 所在     | 高崎市上佐野町字寺前484番の一部外 |
| 縮尺     | 1/250              |
| 作成日    | 令和8年4月10日          |
| 作成者    | 土地家屋調査士 須長 亮       |

変更後

| 地 番     |           | 6 ④        |           |                |
|---------|-----------|------------|-----------|----------------|
| N0      | Xn        | Yn         | Yn+1-Yn-1 | Xn・(Yn+1-Yn-1) |
| P-9     | 33838.508 | -73011.972 | 14.550    | 492350.291400  |
| P-5     | 33836.560 | -73004.194 | 4.751     | 160757.496560  |
| P-6     | 33824.474 | -73007.221 | -8.469    | -286459.470306 |
| K-7     | 33825.711 | -73012.663 | -14.350   | -485398.952850 |
| P-7     | 33828.920 | -73021.571 | -6.081    | -205713.662520 |
| P-8     | 33840.205 | -73018.744 | 9.599     | 324832.127795  |
| 合 計     |           |            |           | 367.830079     |
| 合 計 面 積 |           |            |           | 183.9150395    |
| 地 積     |           |            |           | 183.91㎡        |

| 地 番     |           | 7 ⑤        |           |                |
|---------|-----------|------------|-----------|----------------|
| N0      | Xn        | Yn         | Yn+1-Yn-1 | Xn・(Yn+1-Yn-1) |
| P-5     | 33836.560 | -73004.194 | 19.267    | 651929.001520  |
| P1      | 33832.491 | -72987.954 | 16.559    | 560232.218469  |
| K-10    | 33822.682 | -72987.635 | -10.635   | -359704.223070 |
| K-9     | 33822.872 | -72998.589 | -12.668   | -428468.142496 |
| K-8     | 33822.902 | -73000.303 | -8.632    | -291959.290064 |
| P-6     | 33824.474 | -73007.221 | -3.891    | -131611.028334 |
| 合 計     |           |            |           | 418.536025     |
| 合 計 面 積 |           |            |           | 209.2680125    |
| 地 積     |           |            |           | 209.26㎡        |

| 地 番     |           | 8 開発道路     |           |                |
|---------|-----------|------------|-----------|----------------|
| N0      | Xn        | Yn         | Yn+1-Yn-1 | Xn・(Yn+1-Yn-1) |
| P-20    | 33841.107 | -72978.333 | 3.580     | 121151.163060  |
| P-22    | 33839.698 | -72978.232 | 0.169     | 5718.908962    |
| P-4     | 33832.496 | -72978.164 | -9.722    | -328919.526112 |
| P1      | 33832.491 | -72987.954 | -26.030   | -880659.740730 |
| P-5     | 33836.560 | -73004.194 | -24.018   | -812686.498080 |
| P-9     | 33838.508 | -73011.972 | -7.170    | -242622.102360 |
| P-10    | 33840.933 | -73011.364 | 1.218     | 41218.256394   |
| P-15    | 33843.368 | -73010.754 | 6.089     | 206072.267752  |
| P-17    | 33841.995 | -73005.275 | 23.417    | 792477.996915  |
| P-18    | 33837.501 | -72987.337 | 23.463    | 793929.285963  |
| P-23    | 33837.505 | -72981.812 | 9.004     | 304672.895020  |
| 合 計     |           |            |           | 352.906784     |
| 合 計 面 積 |           |            |           | 176.4533920    |
| 地 積     |           |            |           | 176.45㎡        |

| 地 番     |           | 9 道路後退部    |           |                |
|---------|-----------|------------|-----------|----------------|
| N0      | Xn        | Yn         | Yn+1-Yn-1 | Xn・(Yn+1-Yn-1) |
| P-21    | 33842.084 | -72977.389 | 1.227     | 41524.237068   |
| P14     | 33839.484 | -72977.106 | 0.286     | 9678.092424    |
| P13     | 33832.496 | -72977.103 | -1.058    | -35794.780768  |
| P-4     | 33832.496 | -72978.164 | -1.129    | -38196.887984  |
| P-22    | 33839.698 | -72978.232 | -0.169    | -5718.908962   |
| P-20    | 33841.107 | -72978.333 | 0.843     | 28528.053201   |
| 合 計     |           |            |           | 19.804979      |
| 合 計 面 積 |           |            |           | 9.9024895      |
| 地 積     |           |            |           | 9.90㎡          |

|       |               |
|-------|---------------|
| 総合計面積 | 1201.0242875㎡ |
|-------|---------------|

| 求 積 図 ( 2 ) |                    |
|-------------|--------------------|
| 所 在         | 高崎市上佐野町字寺前484番の一部外 |
| 縮 尺         |                    |
| 作 成 日       | 令和8年4月10日          |
| 作 成 者       | 土地家屋調査士 須長 亮       |