


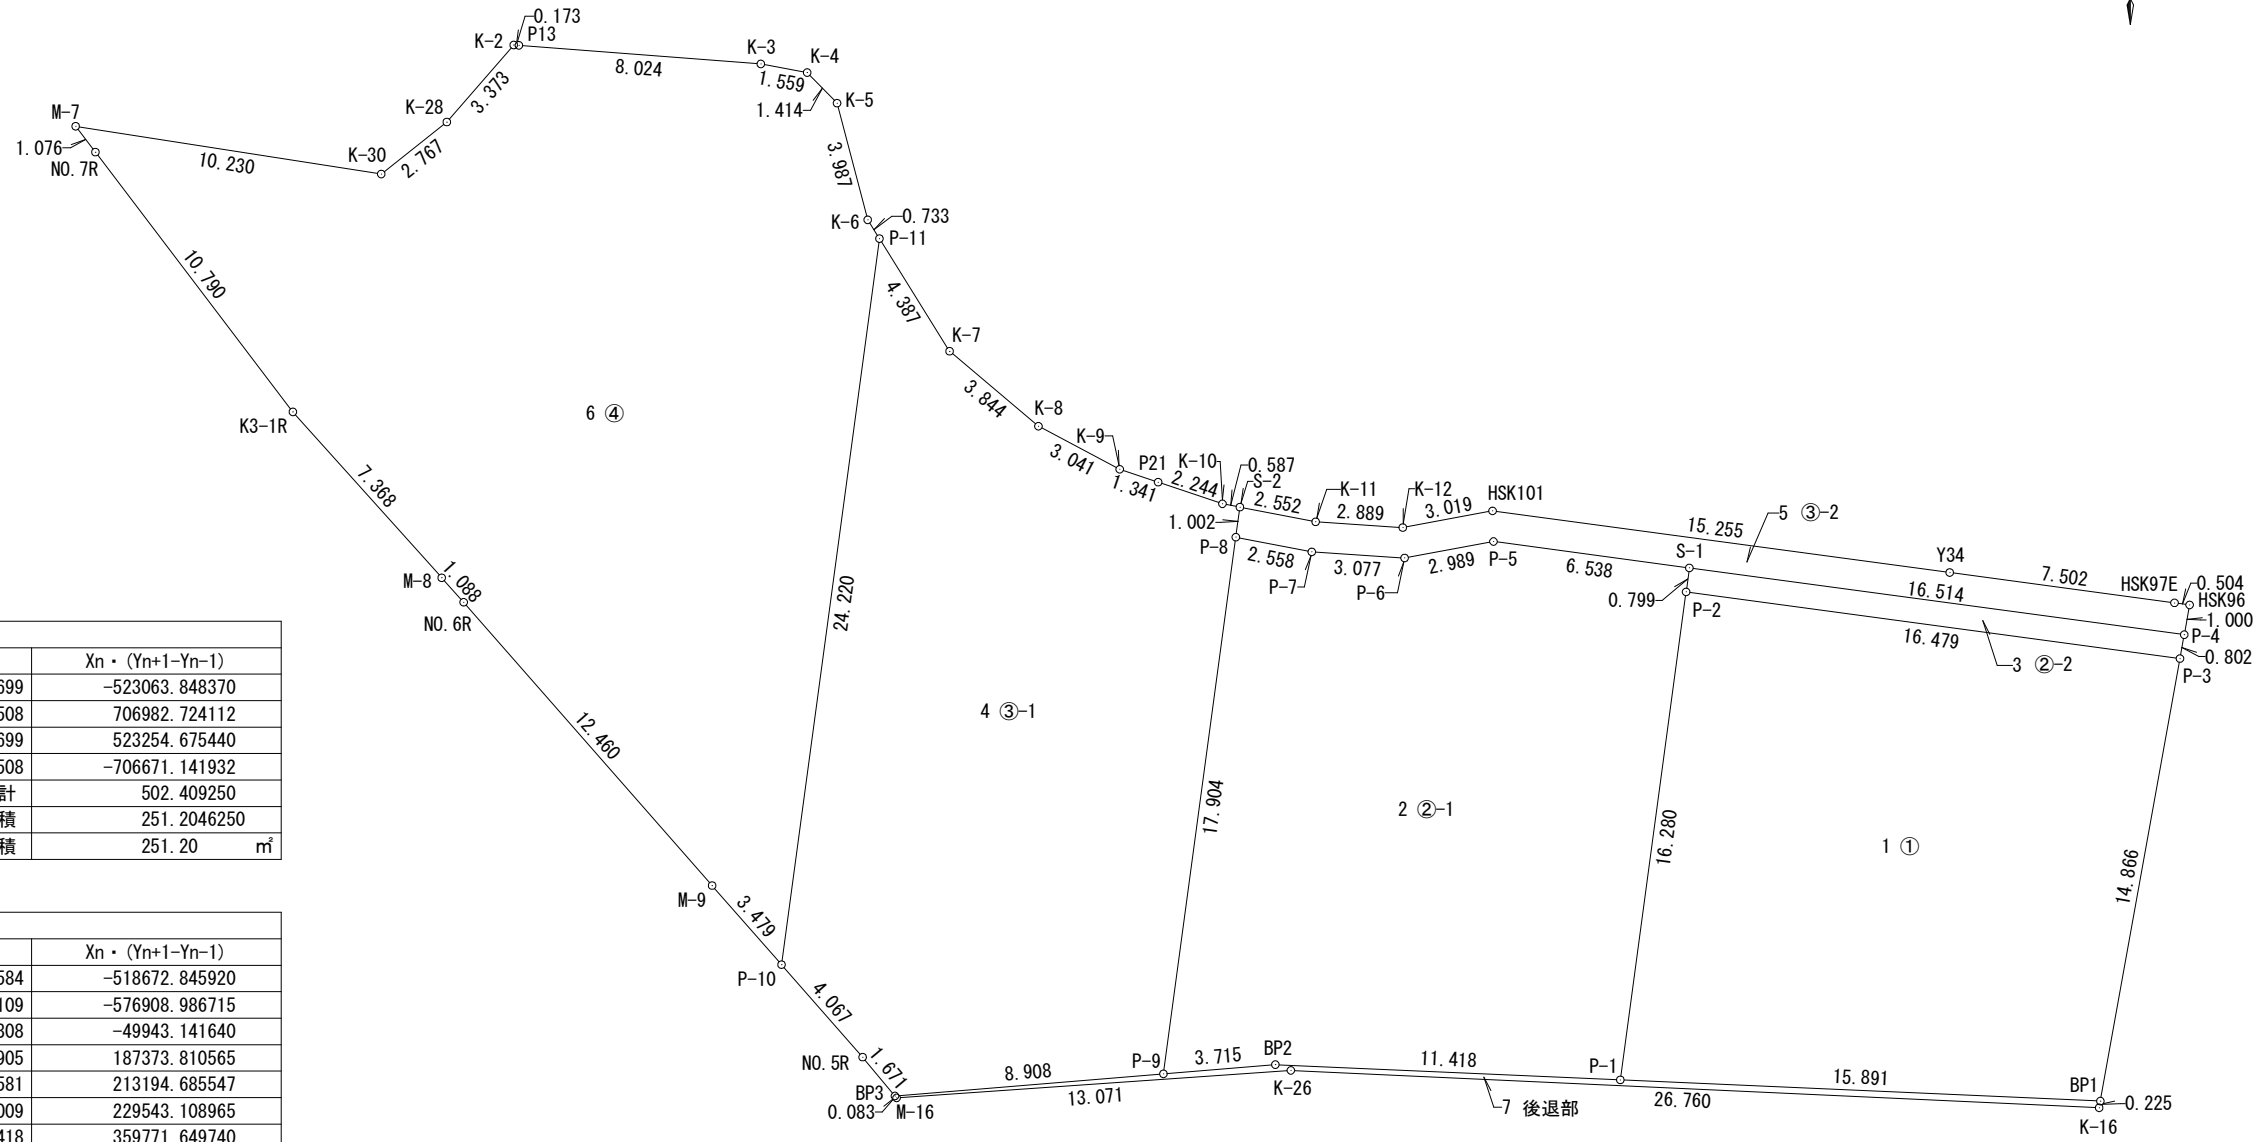

地 番	1 ①			
NO	X _n	Y _n	Y _{n+1} -Y _{n-1}	X _n ・(Y _{n+1} -Y _{n-1})
P-1	38182.630	-76342.774	-13.699	-523063.848370
P-2	38198.764	-76340.597	18.508	706982.724112
P-3	38196.560	-76324.266	13.699	523254.675440
BP1	38181.929	-76326.898	-18.508	-706671.141932
合 計				502.409250
合 計 面 積				251.2046250
地 積				251.20 m ²

地 番	3 ㉔-2			
NO	X _n	Y _n	Y _{n+1} -Y _{n-1}	X _n ・(Y _{n+1} -Y _{n-1})
P-2	38198.764	-76340.597	-16.224	-619736.747136
S-1	38199.556	-76340.490	16.473	629261.285988
P-4	38197.349	-76324.124	16.224	619713.790176
P-3	38196.560	-76324.266	-16.473	-629211.932880
合 計				26.396148
合 計 面 積				13.1980740
地 積				13.19 m ²

求 積 図 (1)	
所 在	高崎市上並榎町字山王前1190-1外
縮 尺	1/250
作 成 日	令和8年7月4日
作 成 者	土地家屋調査士 須長 亮

地 番	4 ㊸-1			
N0	Xn	Yn	Yn+1-Yn-1	Xn・(Yn+1-Yn-1)
P-9	38182.830	-76357.883	-11.272	-430396.859760
BP3	38182.099	-76366.761	-9.948	-379835.520852
N0.5R	38183.382	-76367.831	-3.752	-143264.049264
P-10	38186.440	-76370.513	0.556	21231.660640
P-11	38210.443	-76367.275	5.558	212373.642194
K-7	38206.720	-76364.955	5.258	200890.933760
K-8	38204.241	-76362.017	5.626	214937.059866
K-9	38202.818	-76359.329	3.959	151244.956462
P21	38202.391	-76358.058	3.398	129811.724618
K-10	38201.677	-76355.931	2.703	103259.132931
S-2	38201.566	-76355.355	0.442	16885.092172
P-8	38200.573	-76355.489	-2.528	-96571.048544
合 計				566.724223
合 計 面 積				283.3621115
地 積				283.36㎡

地 番	5 ㊸-2			
N0	Xn	Yn	Yn+1-Yn-1	Xn・(Yn+1-Yn-1)
HSK96	38198.333	-76323.947	0.322	12299.863226
P-4	38197.349	-76324.124	-16.543	-631898.744507
S-1	38199.556	-76340.490	-22.845	-872668.856820
P-5	38200.430	-76346.969	-9.418	-359771.649740
P-6	38199.885	-76349.908	-6.009	-229543.108965
P-7	38200.087	-76352.978	-5.581	-213194.685547
P-8	38200.573	-76355.489	-2.377	-90802.762021
S-2	38201.566	-76355.355	2.639	100813.932674
K-11	38201.081	-76352.850	5.388	205827.424428
K-12	38200.891	-76349.967	5.851	223513.413241
HSK101	38201.442	-76346.999	18.086	690911.280012
Y34	38199.404	-76331.881	22.553	861511.158412
HSK97E	38198.401	-76324.446	7.934	303066.113534
合 計				63.377927
合 計 面 積				31.6889635
地 積				31.68㎡

地 番	6 ㊸			
N0	Xn	Yn	Yn+1-Yn-1	Xn・(Yn+1-Yn-1)
P-10	38186.440	-76370.513	-5.533	-211285.572520
M-9	38189.055	-76372.808	-10.512	-401443.346160
N0.6R	38198.421	-76381.025	-8.944	-341646.677424
M-8	38199.230	-76381.752	-5.648	-215749.251040
K3-1R	38204.714	-76386.673	-11.452	-437520.384728
N0.7R	38213.303	-76393.204	-7.184	-274524.368752
M-7	38214.158	-76393.857	9.454	361276.649732
K-30	38212.578	-76383.750	12.275	469059.394950
K-28	38214.298	-76381.582	4.379	167340.410942
K-2	38216.845	-76379.371	2.384	91108.958480
P13	38216.832	-76379.198	8.173	312346.167936
K-3	38216.218	-76371.198	9.533	364315.206194
K-4	38215.933	-76369.665	2.521	96342.367093
K-5	38214.921	-76368.677	2.002	76506.271842
K-6	38211.065	-76367.663	1.402	53571.913130
P-11	38210.443	-76367.275	-2.850	-108899.762550
合 計				797.977125
合 計 面 積				398.9885625
地 積				398.98㎡

地 番	7 後退部			
N0	Xn	Yn	Yn+1-Yn-1	Xn・(Yn+1-Yn-1)
BP1	38181.929	-76326.898	15.836	604649.027644
K-16	38181.708	-76326.938	-26.771	-1022162.504868
K-26	38182.944	-76353.669	-39.770	-1518535.682880
M-16	38182.035	-76366.708	-13.092	-499879.202220
BP3	38182.099	-76366.761	8.825	336957.023675
P-9	38182.830	-76357.883	12.580	480340.001400
BP2	38183.135	-76354.181	15.109	576908.986715
P-1	38182.630	-76342.774	27.283	1041736.694290
合 計				14.343756
合 計 面 積				7.1718780
地 積				7.17㎡

求 積 図 (2)	
所 在	高崎市上並榎町字山王前1190-1外
縮 尺	1/250
作 成 日	令和8年7月4日
作 成 者	土地家屋調査士 須長 亮